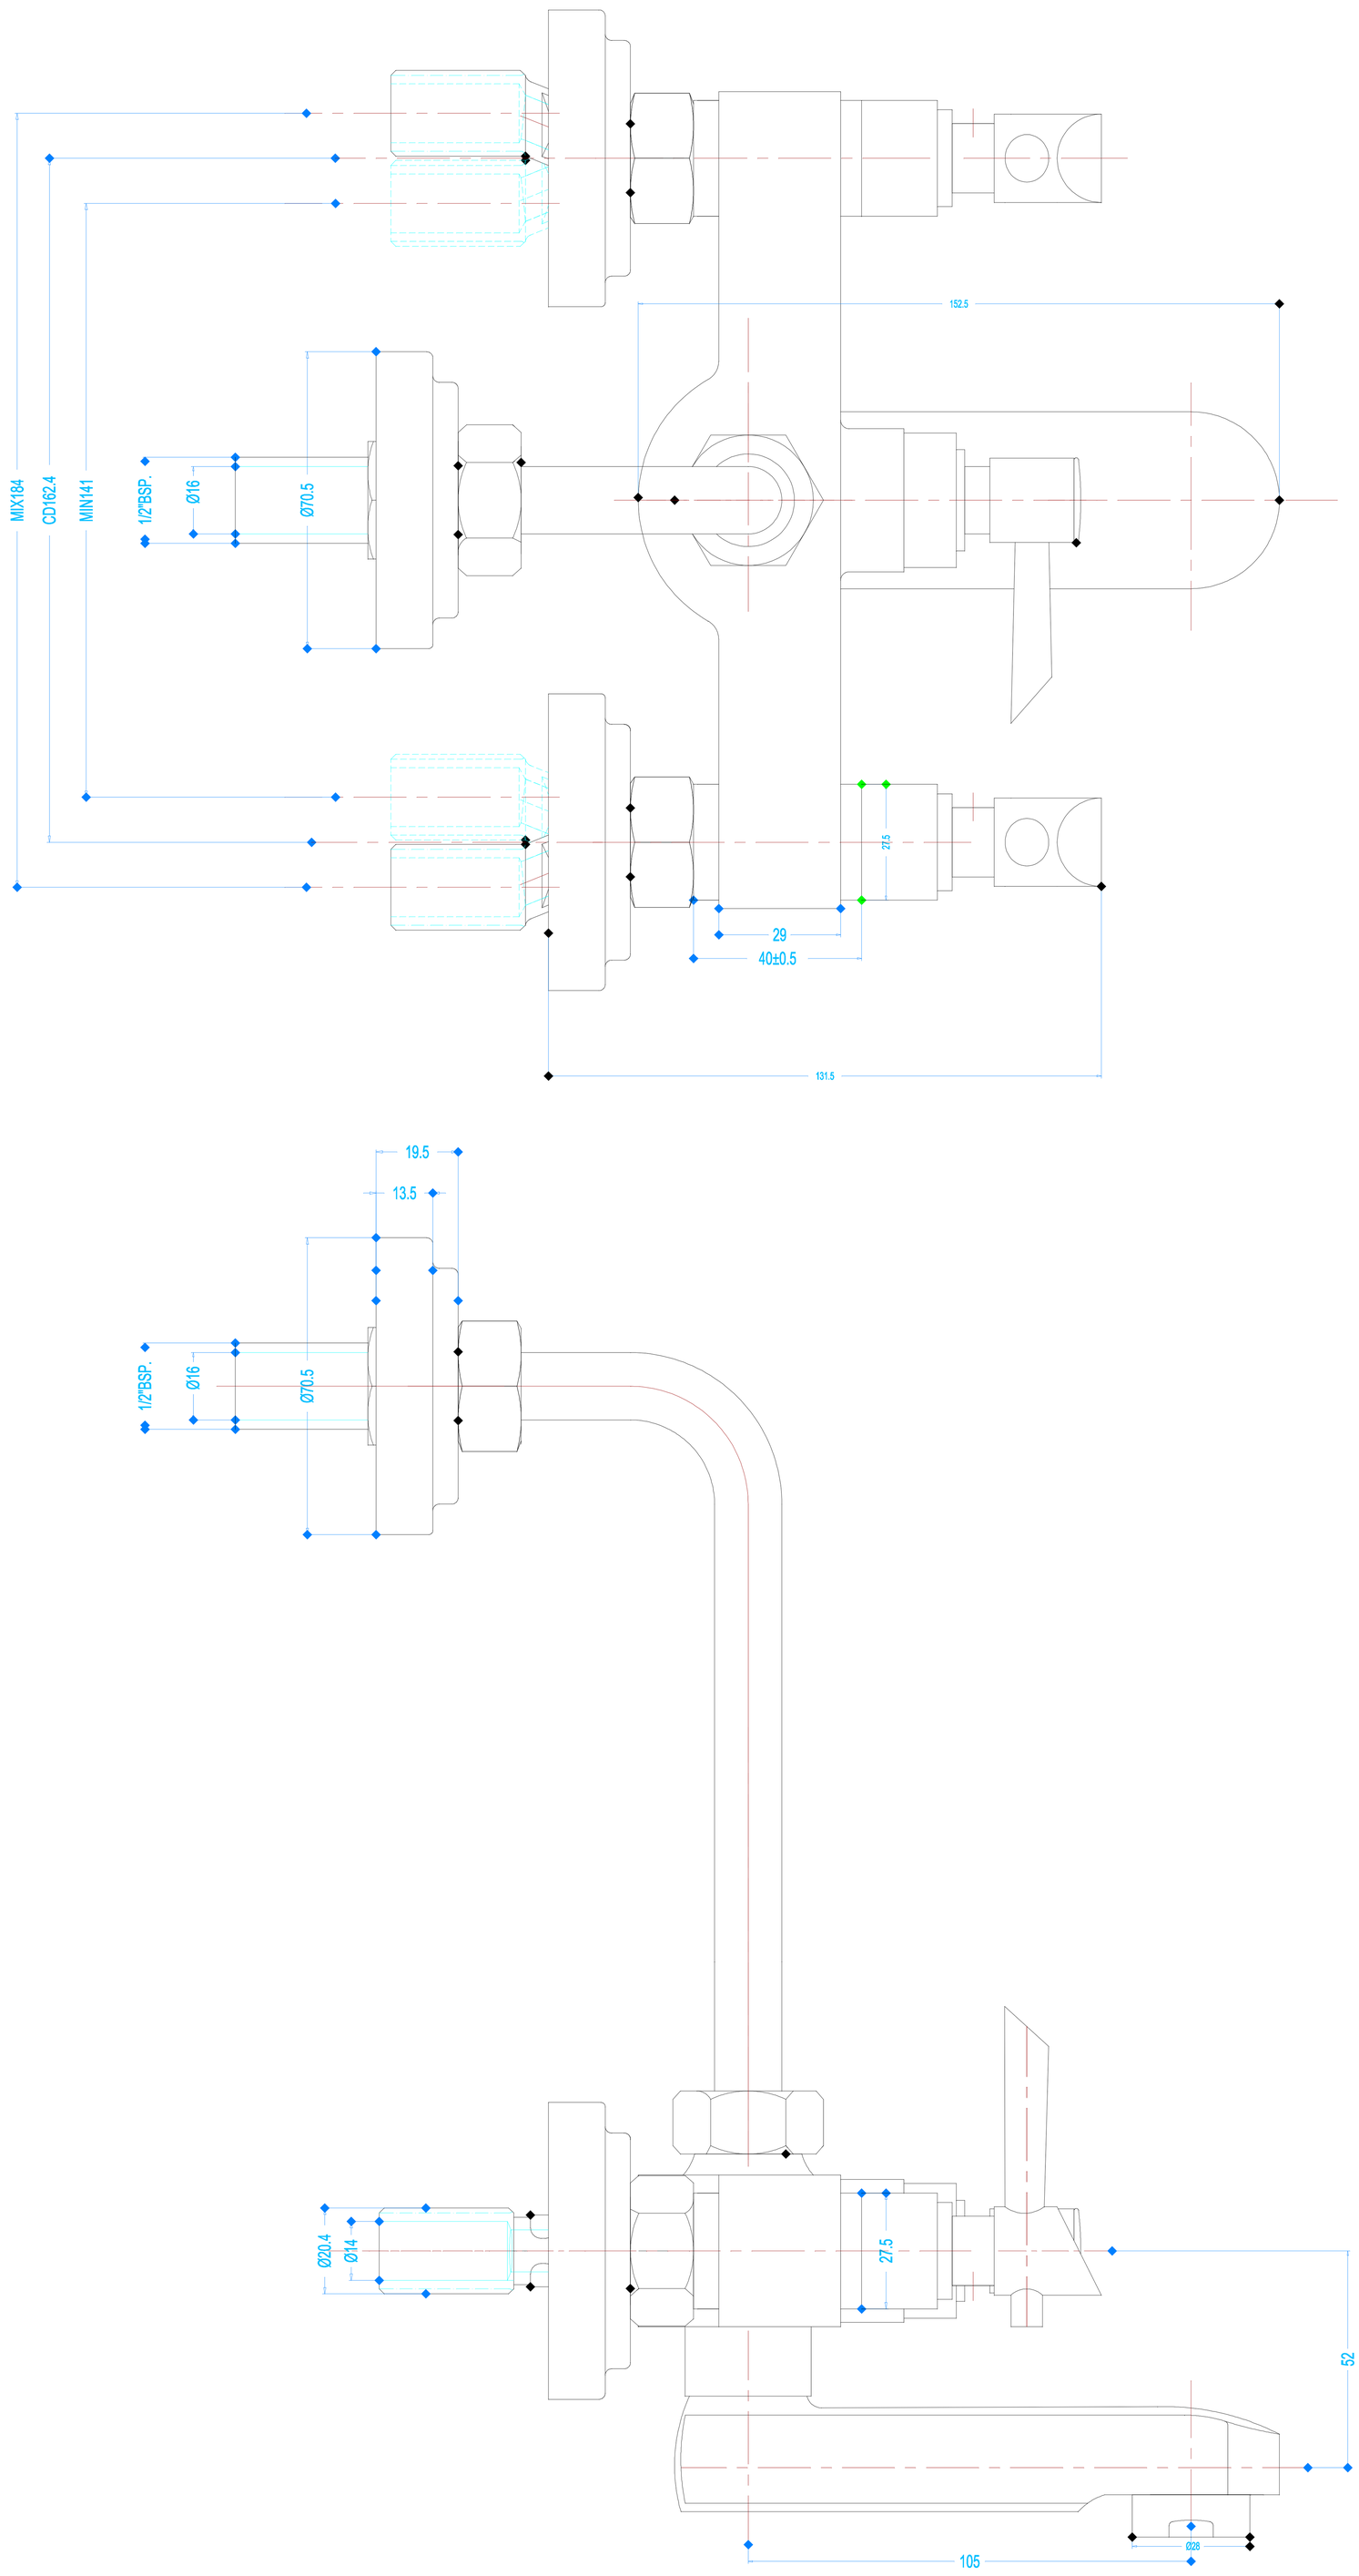

IMMACULA F110018
WALL MIXER WITH PROVISON FOR OVER HEND SHOWER
WITH 115MM LONG BEND PIPE & WALL FLANGE
(BHIWADI PLANT)